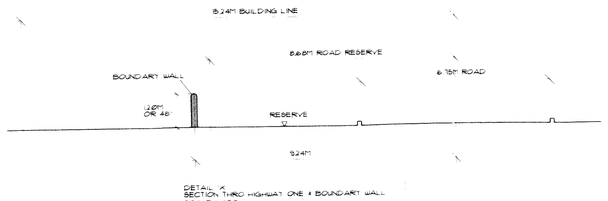

DETAIL X
SECTION THRO HIGHWAY ONE & BOUNDARY WALL
SCALE 1: 100

TENNIS VILLAGE
57 NO. TWO BEDROOM APARTMENTS
15 NO. ONE BEDROOM APARTMENTS
TOTAL = 72 NO. UNITS

UNIT COUNT	PROPOSED UNITS	BEDROOMS	BEDS
ONE BEDROOM	15 NO.	15 NO.	30 NO.
TWO BEDROOM	57 NO.	114 NO.	228 NO.
TOTAL	72 NO.	129 NO.	258 NO.

A. TYPICAL ONE BEDROOM UNIT IN BLOCK 'E' 107 SQ. M OR 1,152 SQ. FT
B. TYPICAL TWO BEDROOM UNIT IN BLOCK 'E' 140 SQ. M OR 1506 SQ. FT
C. TYPICAL TWO BEDROOM UNIT IN BLOCK 'F' 140 SQ. M OR 1506 SQ. FT

TOWN & COUNTRY PLANNING OFFICE
APPROVED PLAN
NUMBER 1246 8105 10 TC
DATE 2005/01/04
CHIEF TOWN PLANNER

ARCHITECTS MORRISON ASSOCIATES
St. James, Barbados, Tel: (246) 432-1280 Fax: (246) 432-2083
Email: Morrisonarch@Sunbeach.net

project	PARADISE LAGOON VILLAS.	T.C.P.	issued	MARCH 07	revision	A-01-NOV07
title	PHASE 1 PART MASTER PLAN		scale	1 : 500		A- TYPICAL DETAIL AT HIGHWAY ONE THIRD BOUNDARY WALL ADDED.

sheet no: 07/101A